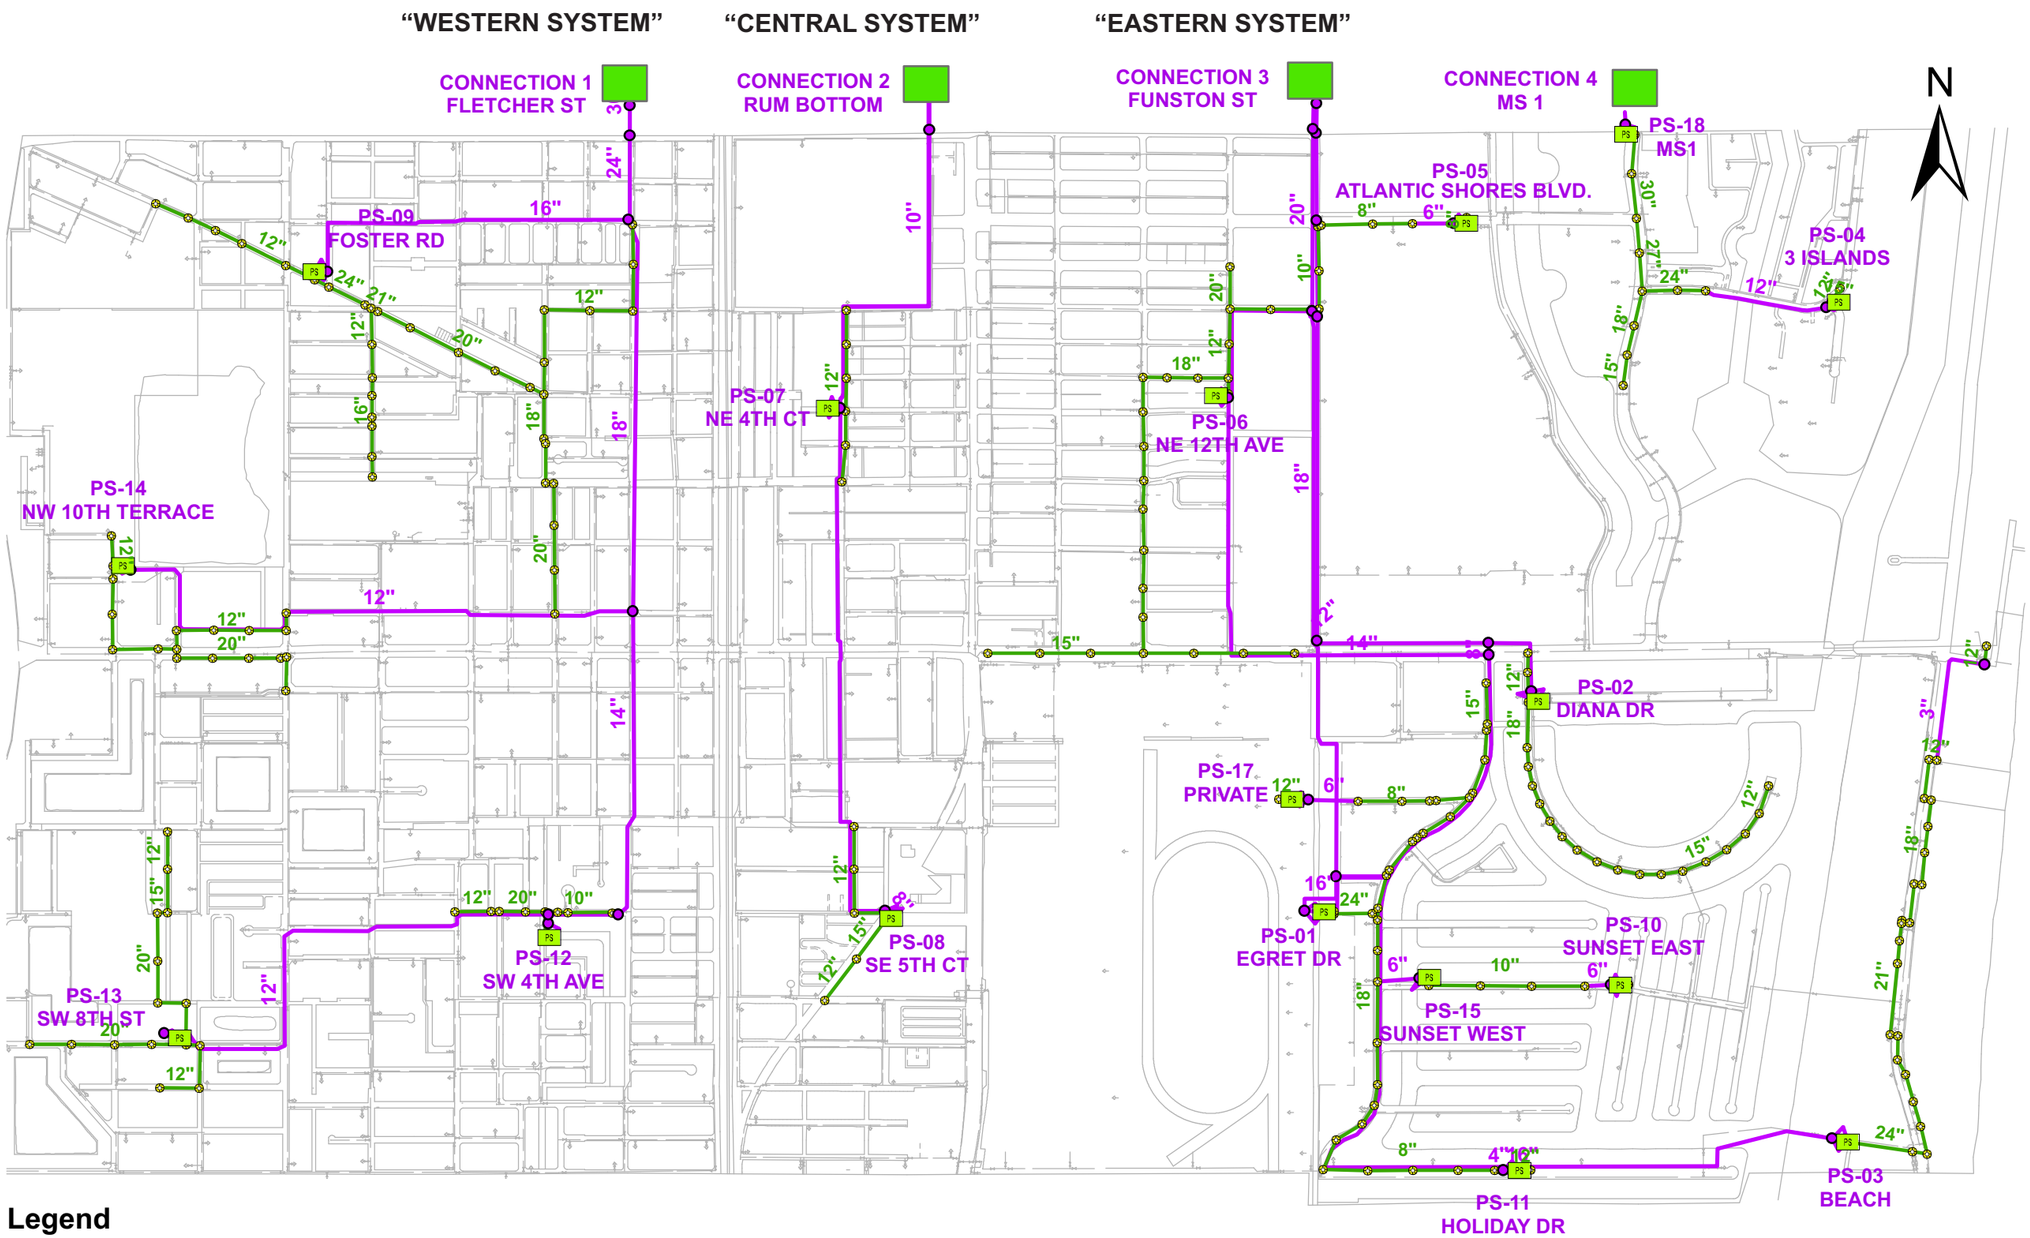

Legend

- PUMP STATION
- NODES
- MANHOLES
- EXISTING GRAVITY MAIN
- EXISTING FORCE MAIN

Figure 1-1
Existing Wastewater System

40612-018R001

HAZEN AND SAWYER
Environmental Engineers & Scientists