INVITATION TO BID (ITB)
BID # FY 2017-2018-019

CITY OF HALLANDALE BEACH
INFLOW AND INFILTRATION REMOVAL PHASE 2

EXHIBIT B – MAP OF CITY SEWER LINES NEEDING TELEVISING

PREPARED BY:
CITY OF HALLANDALE BEACH
DEPARTMENT OF PUBLIC WORKS
AND
PROCUREMENT DEPARTMENT

CITY OF HALLANDALE BEACH

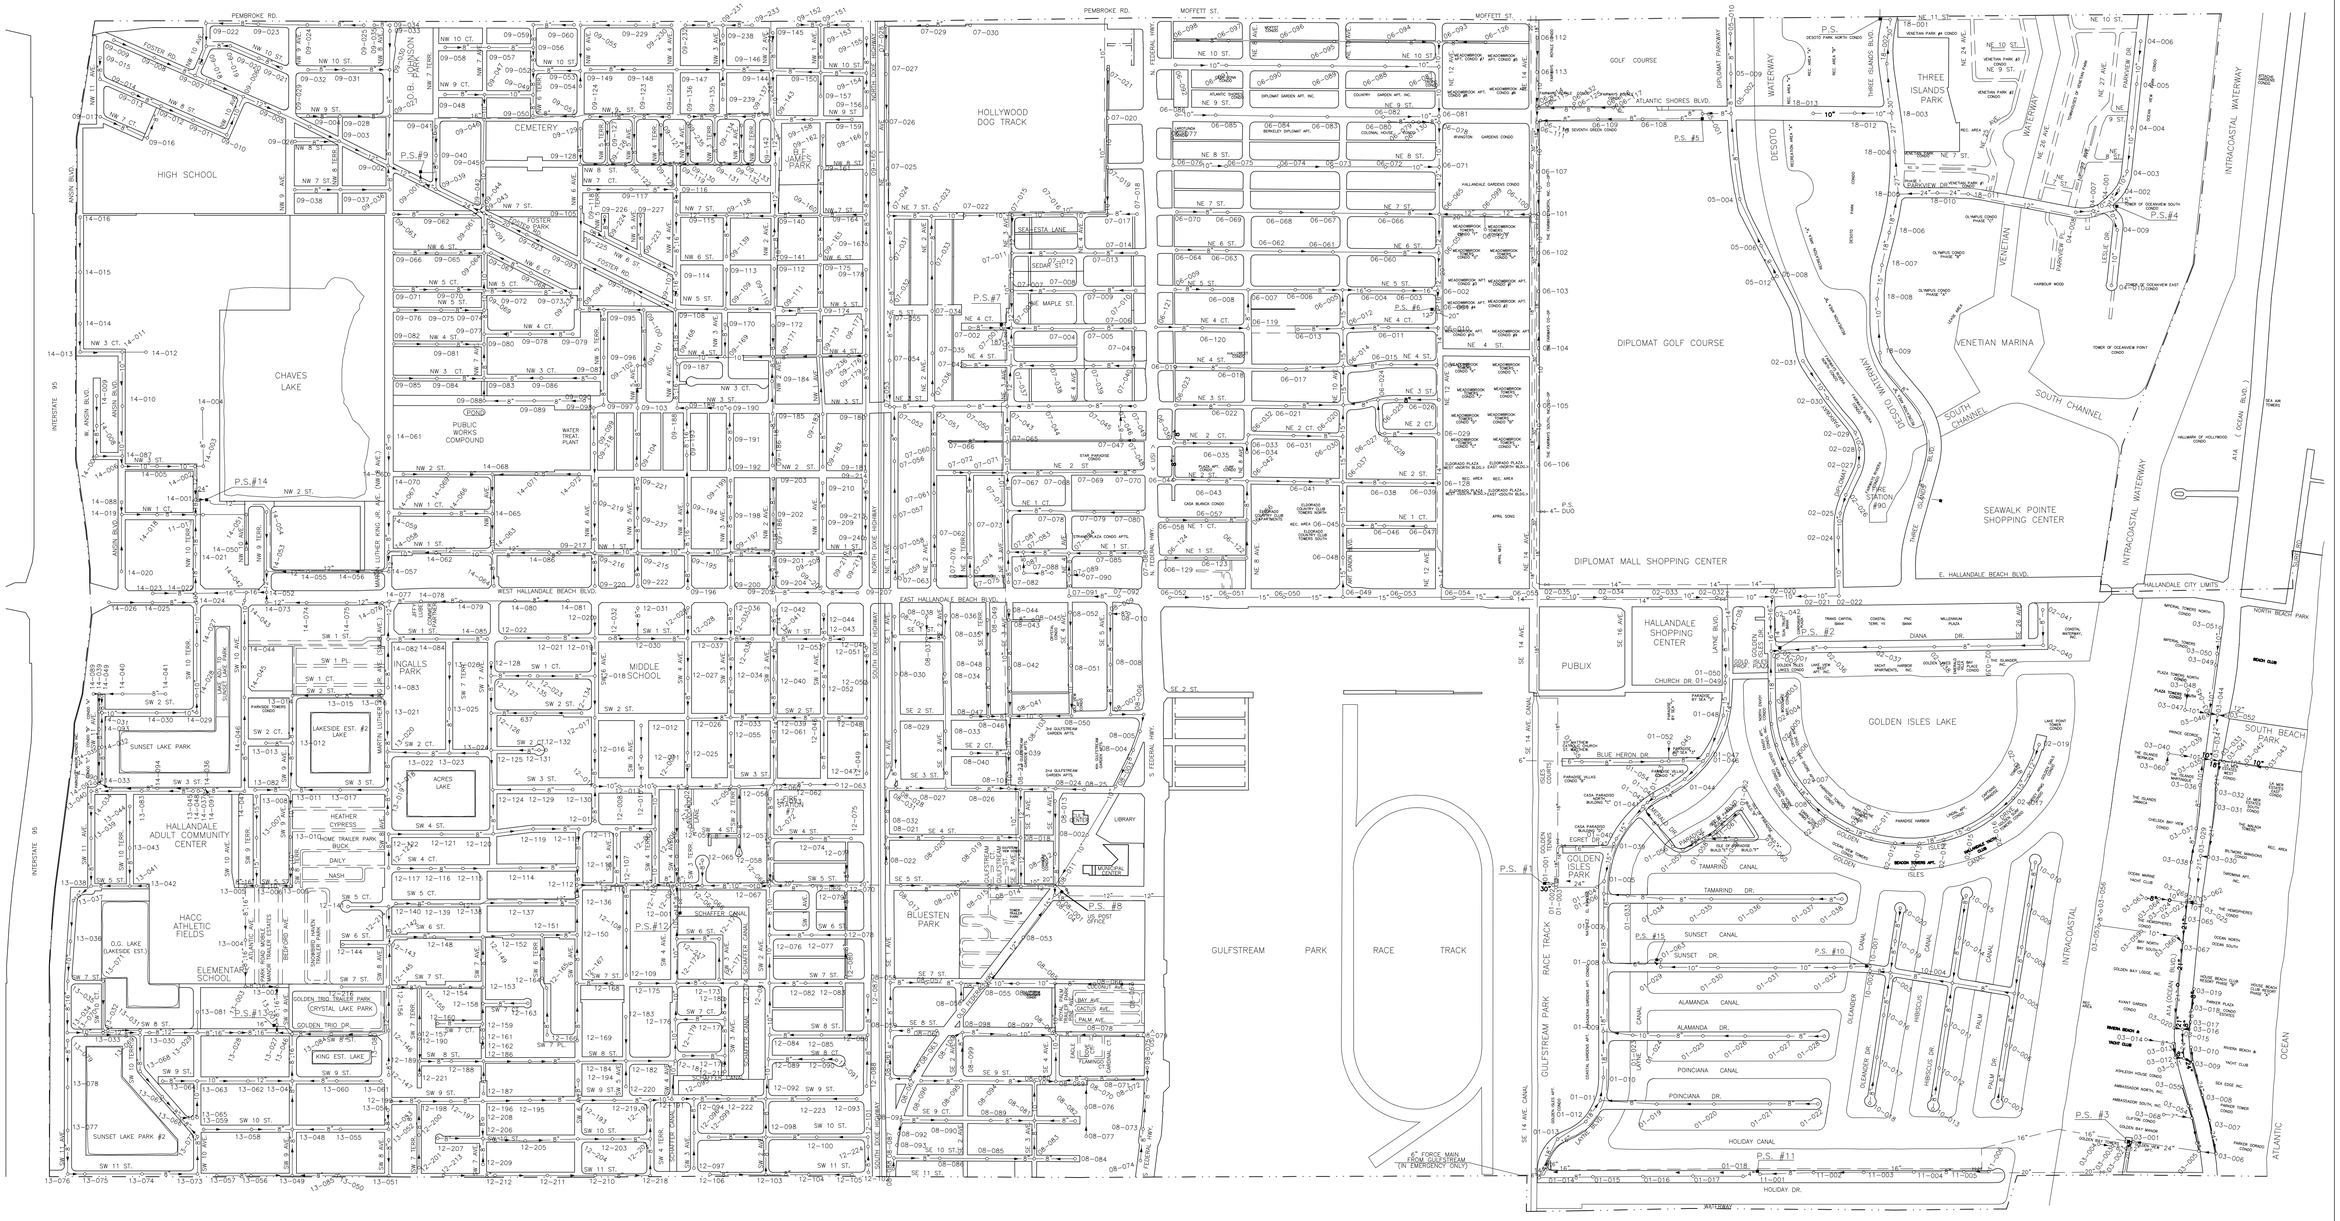

SCALE: 1"=500'
REVISIONS DATE: 04/10/13